



30' WIDE ROAD


30' WIDE ROAD

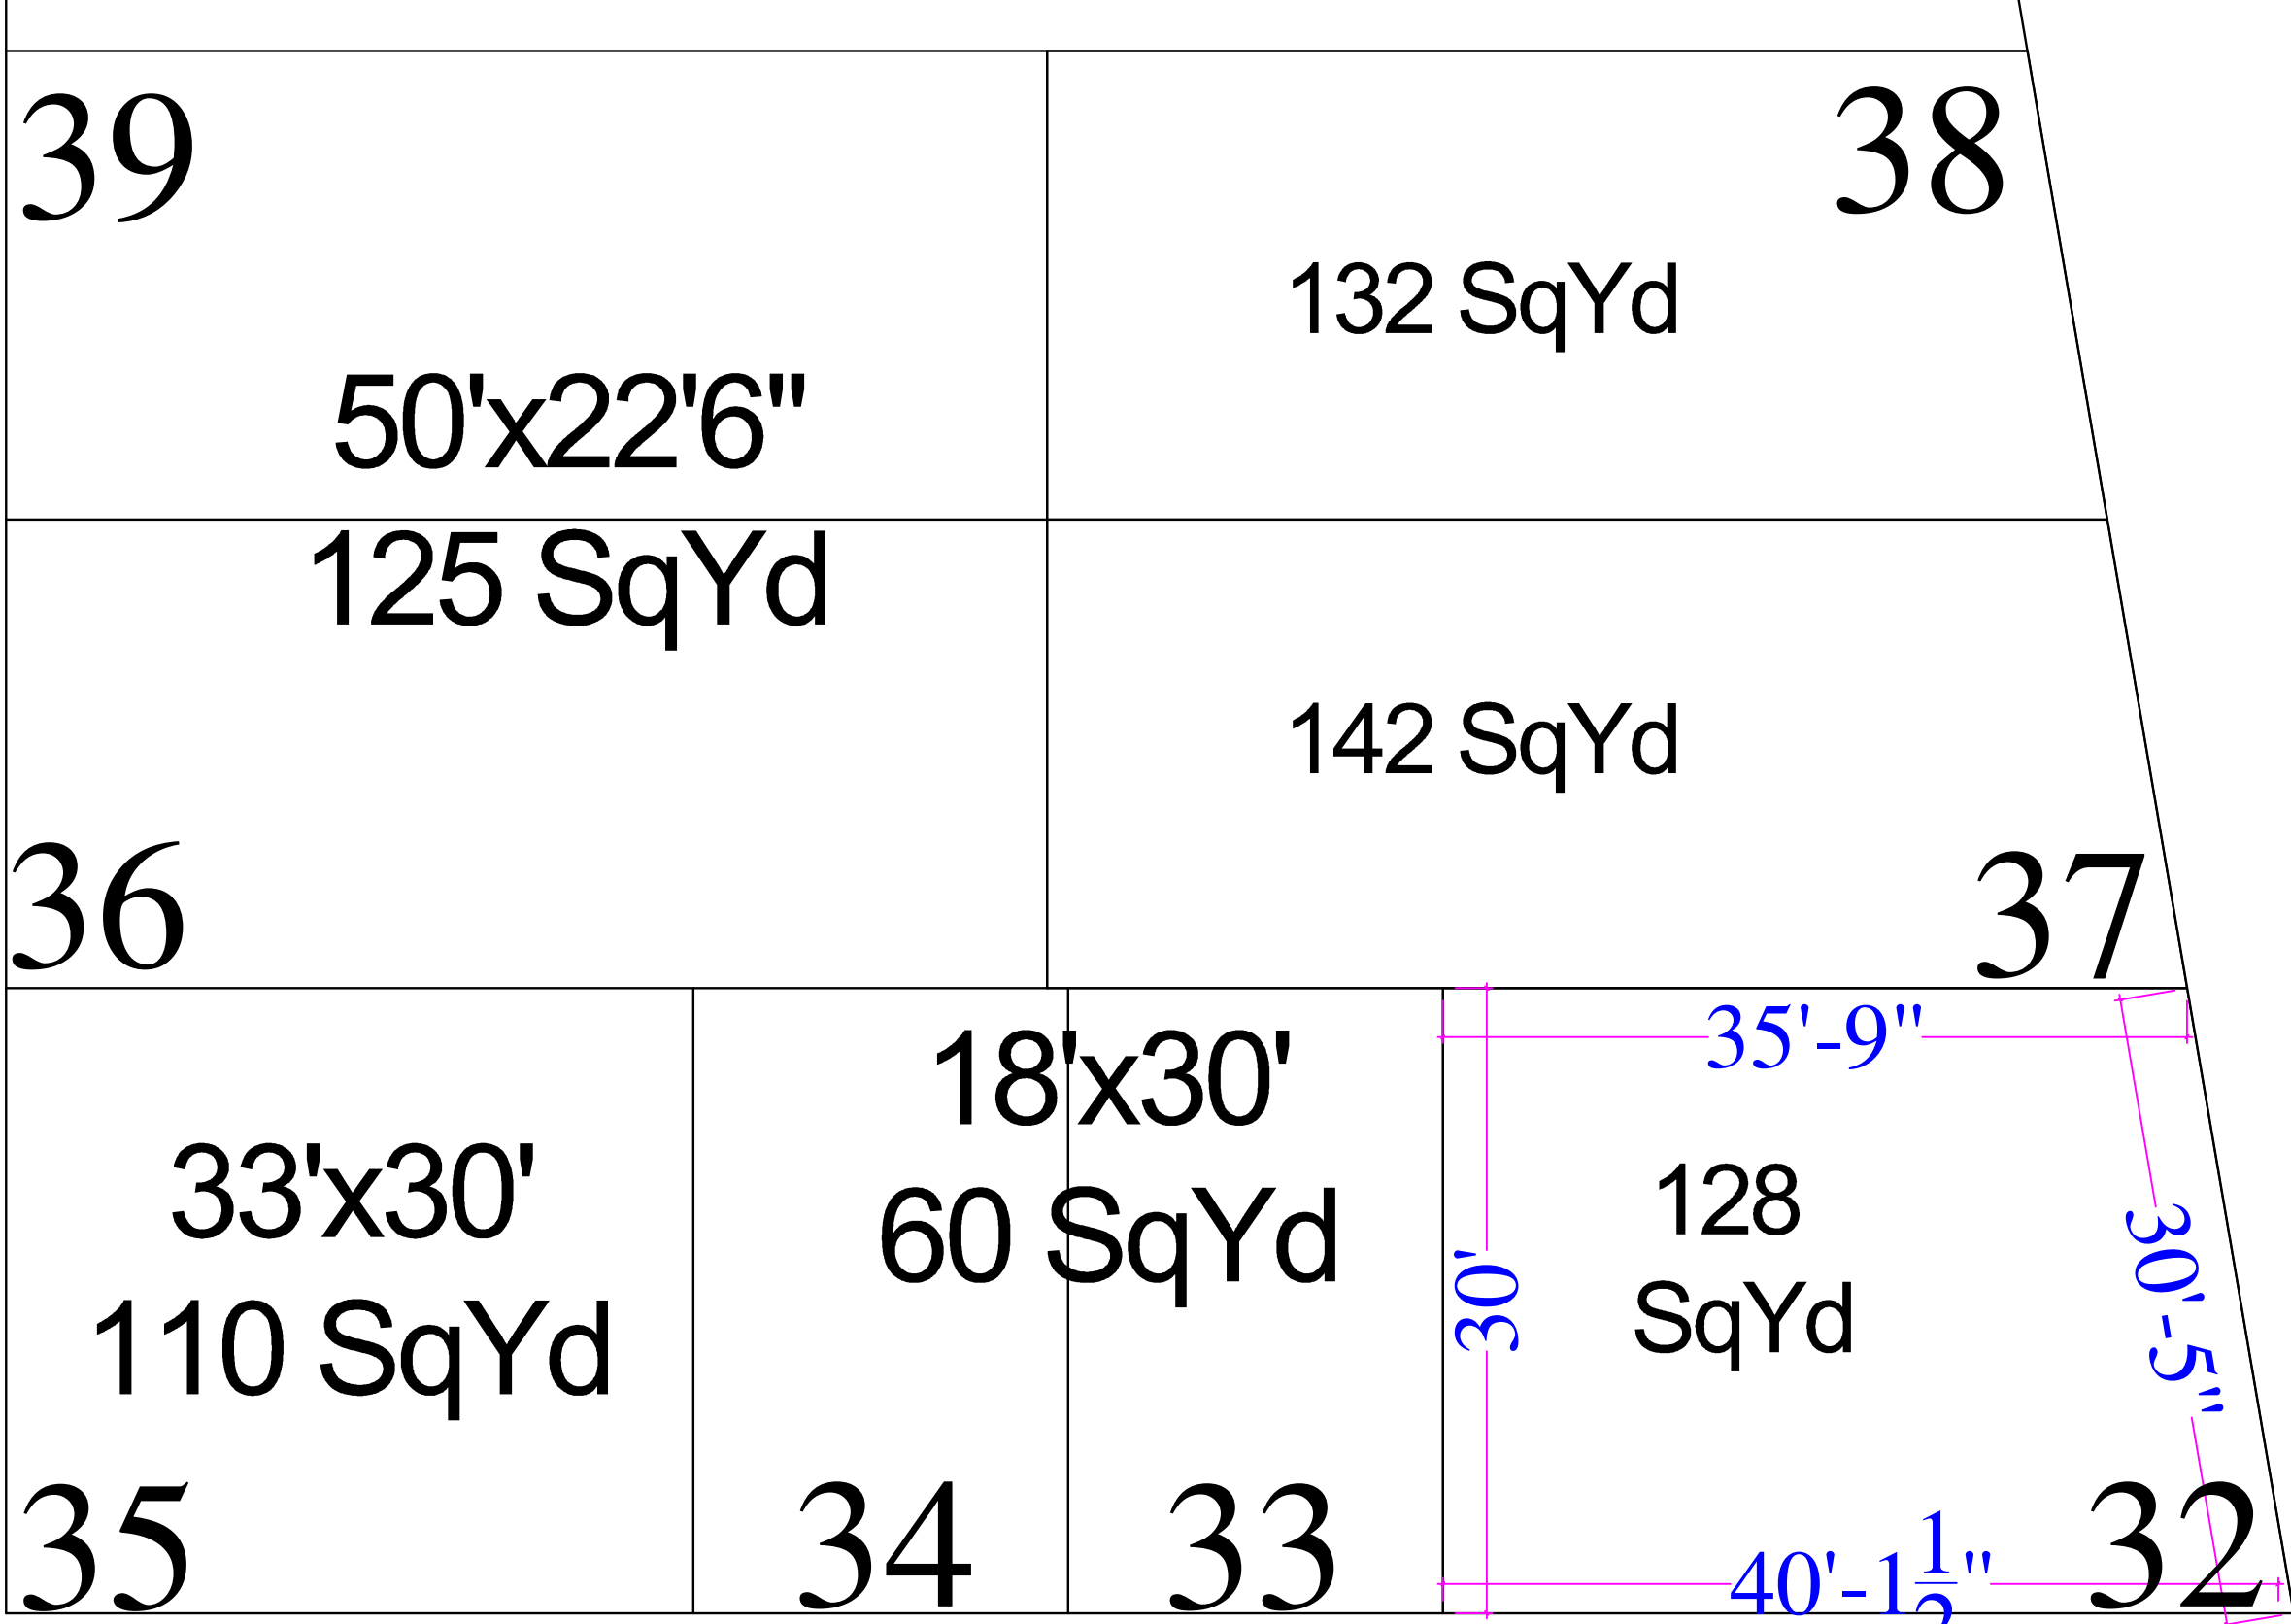


22' WIDE ROAD

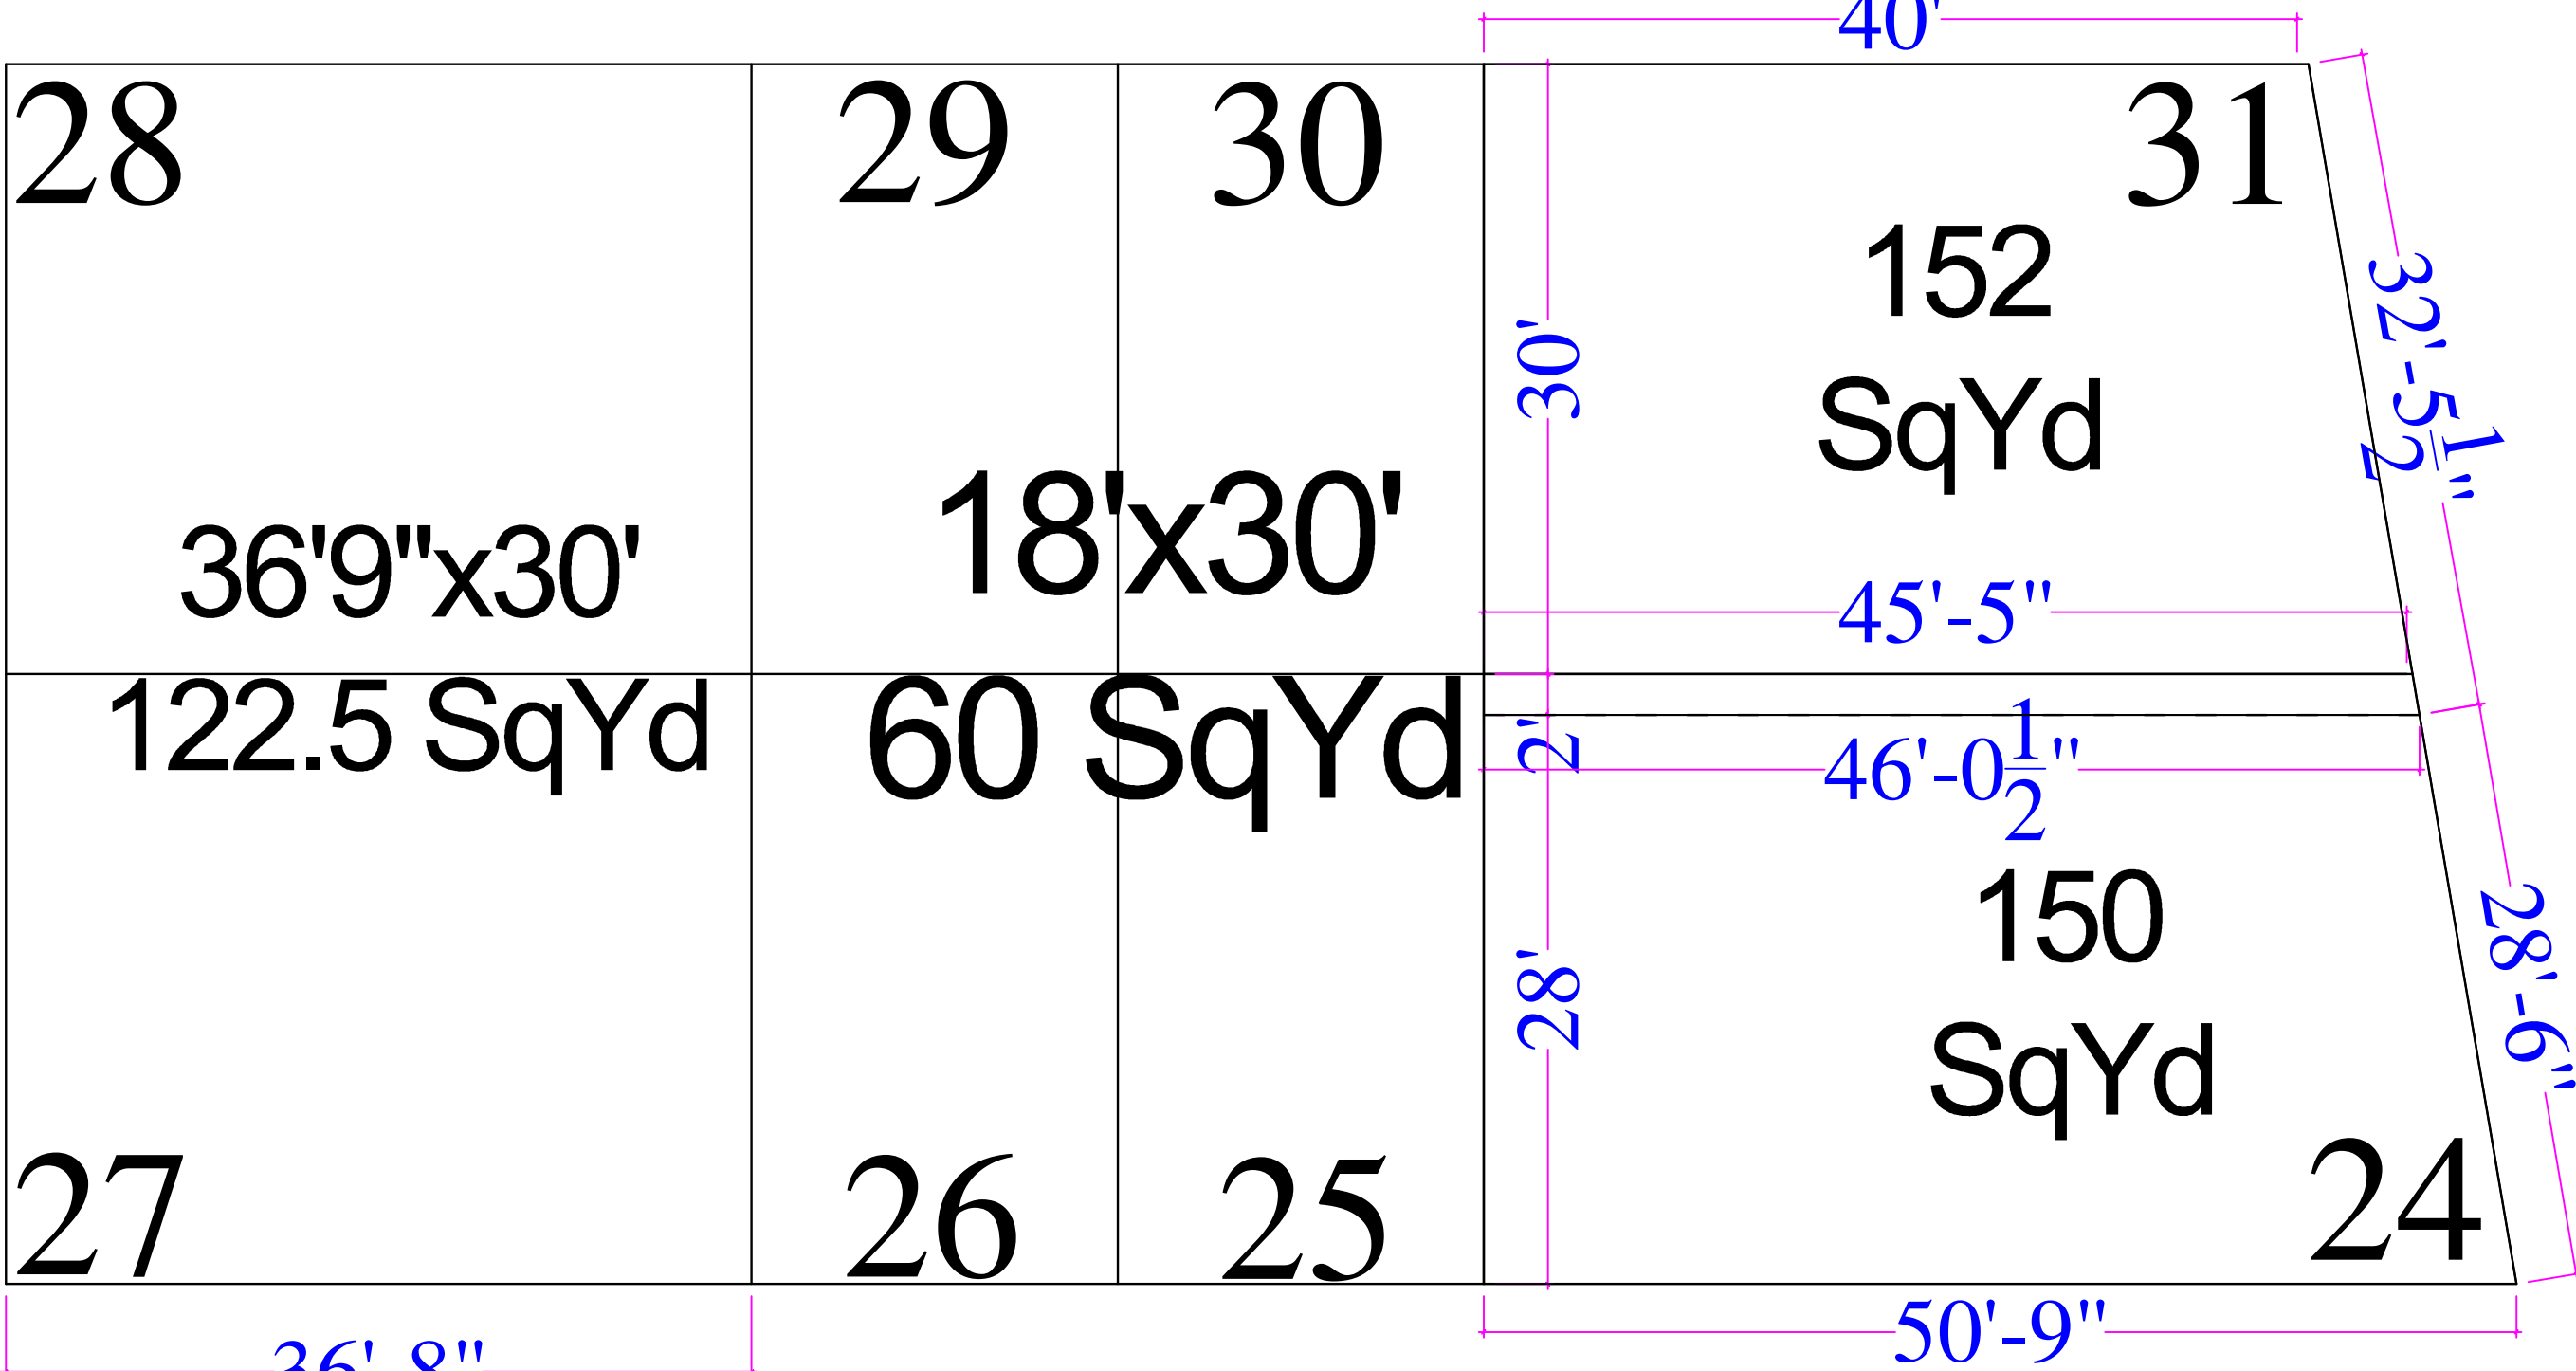


22' WIDE ROAD

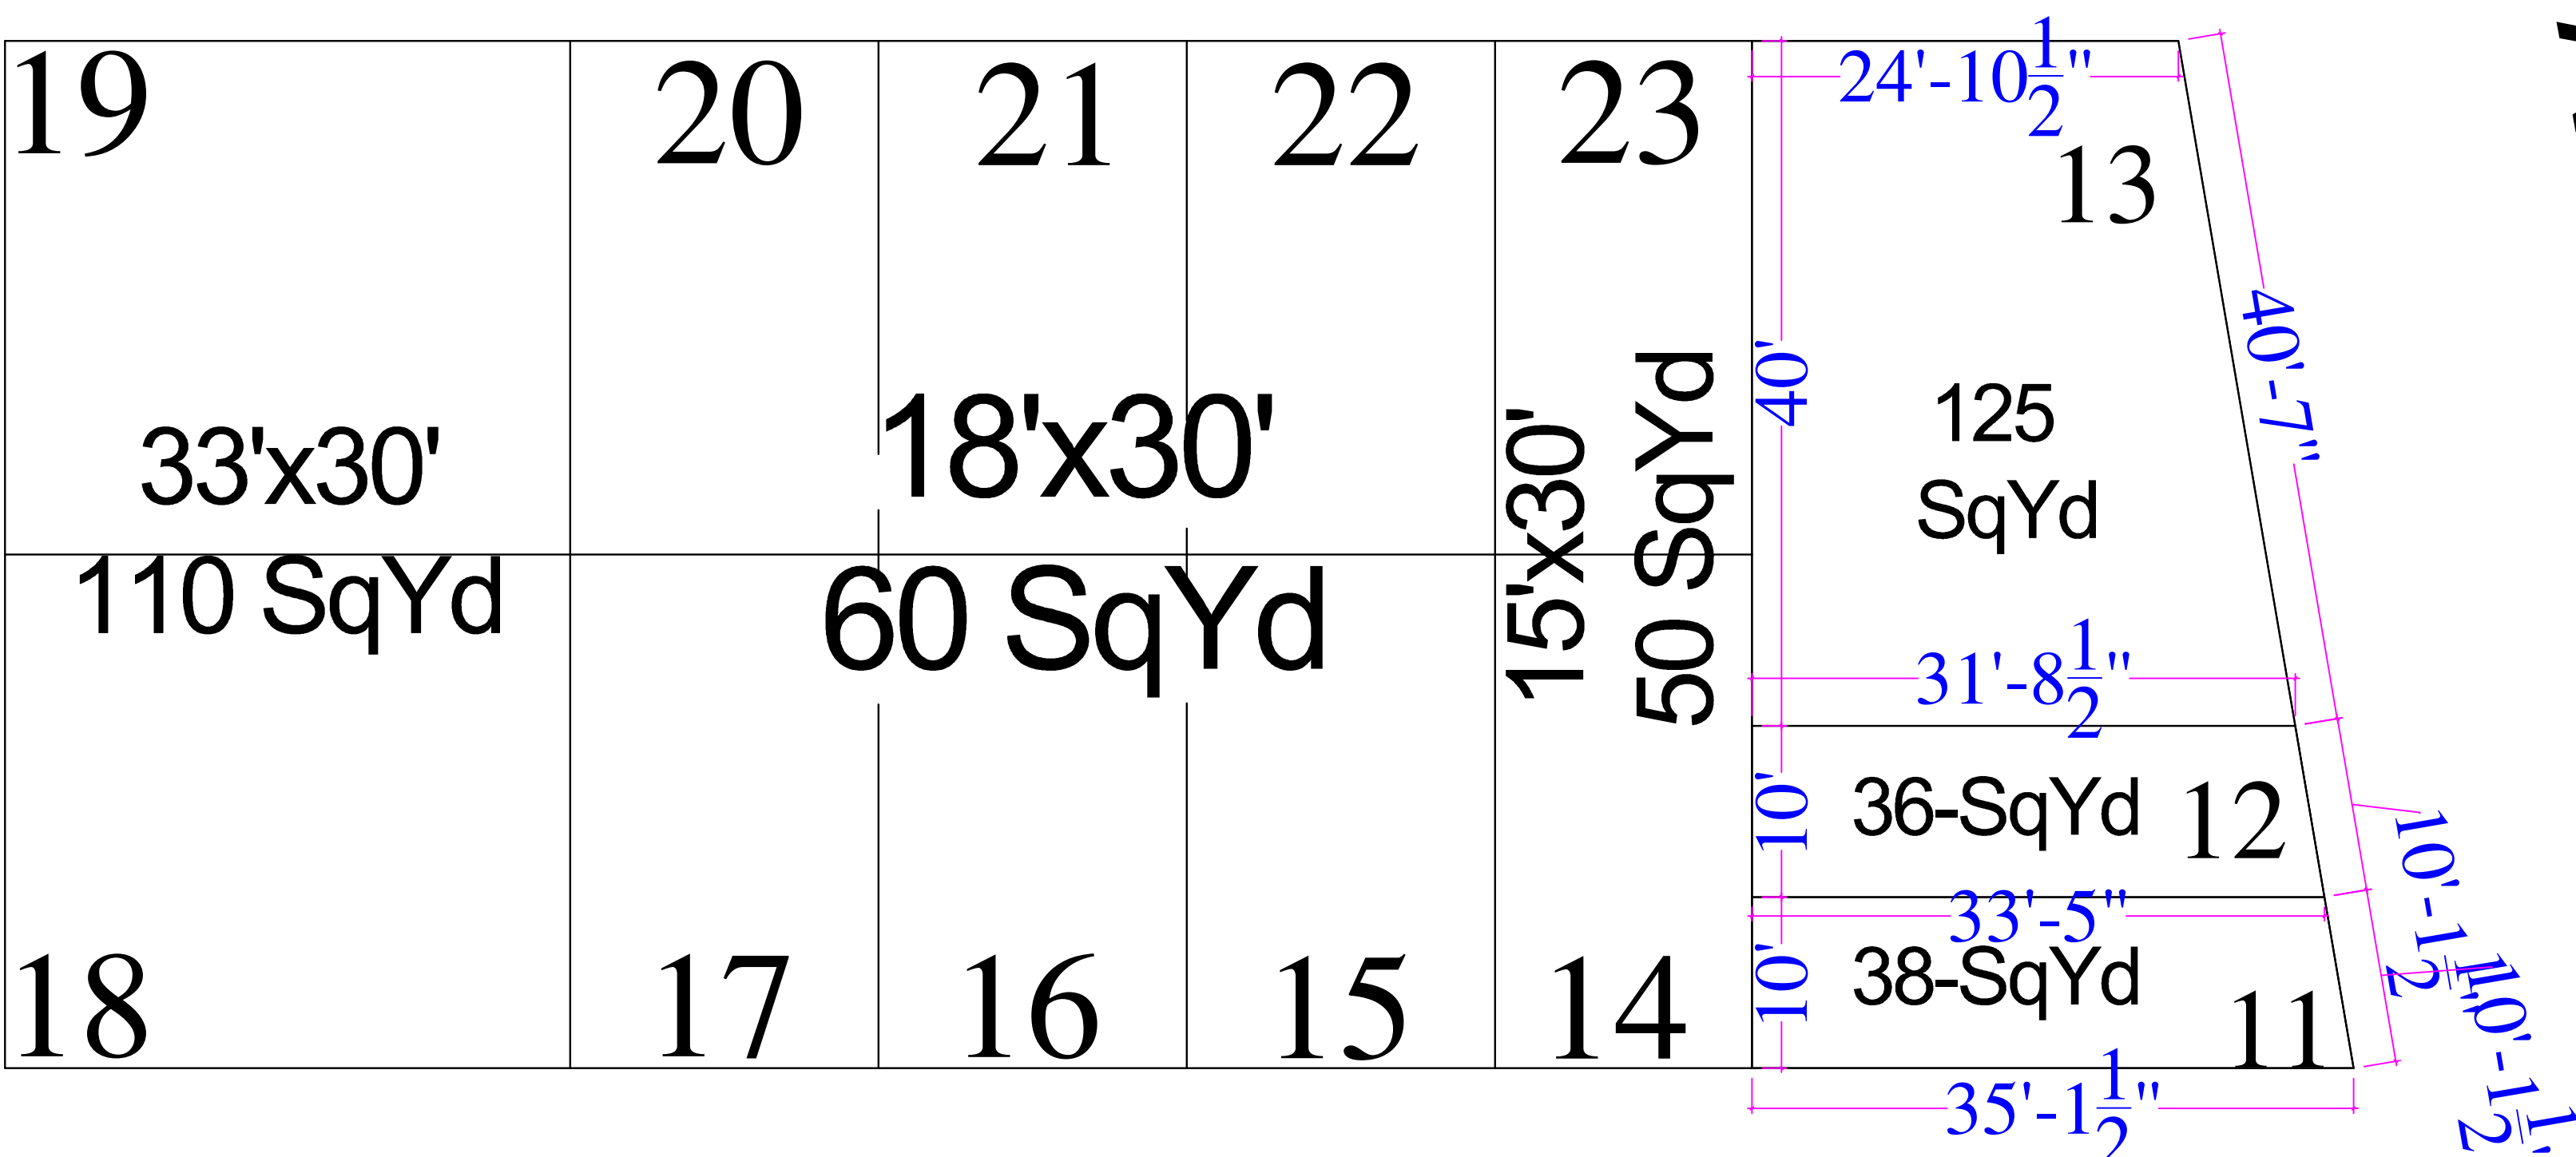

22' WIDE ROAD

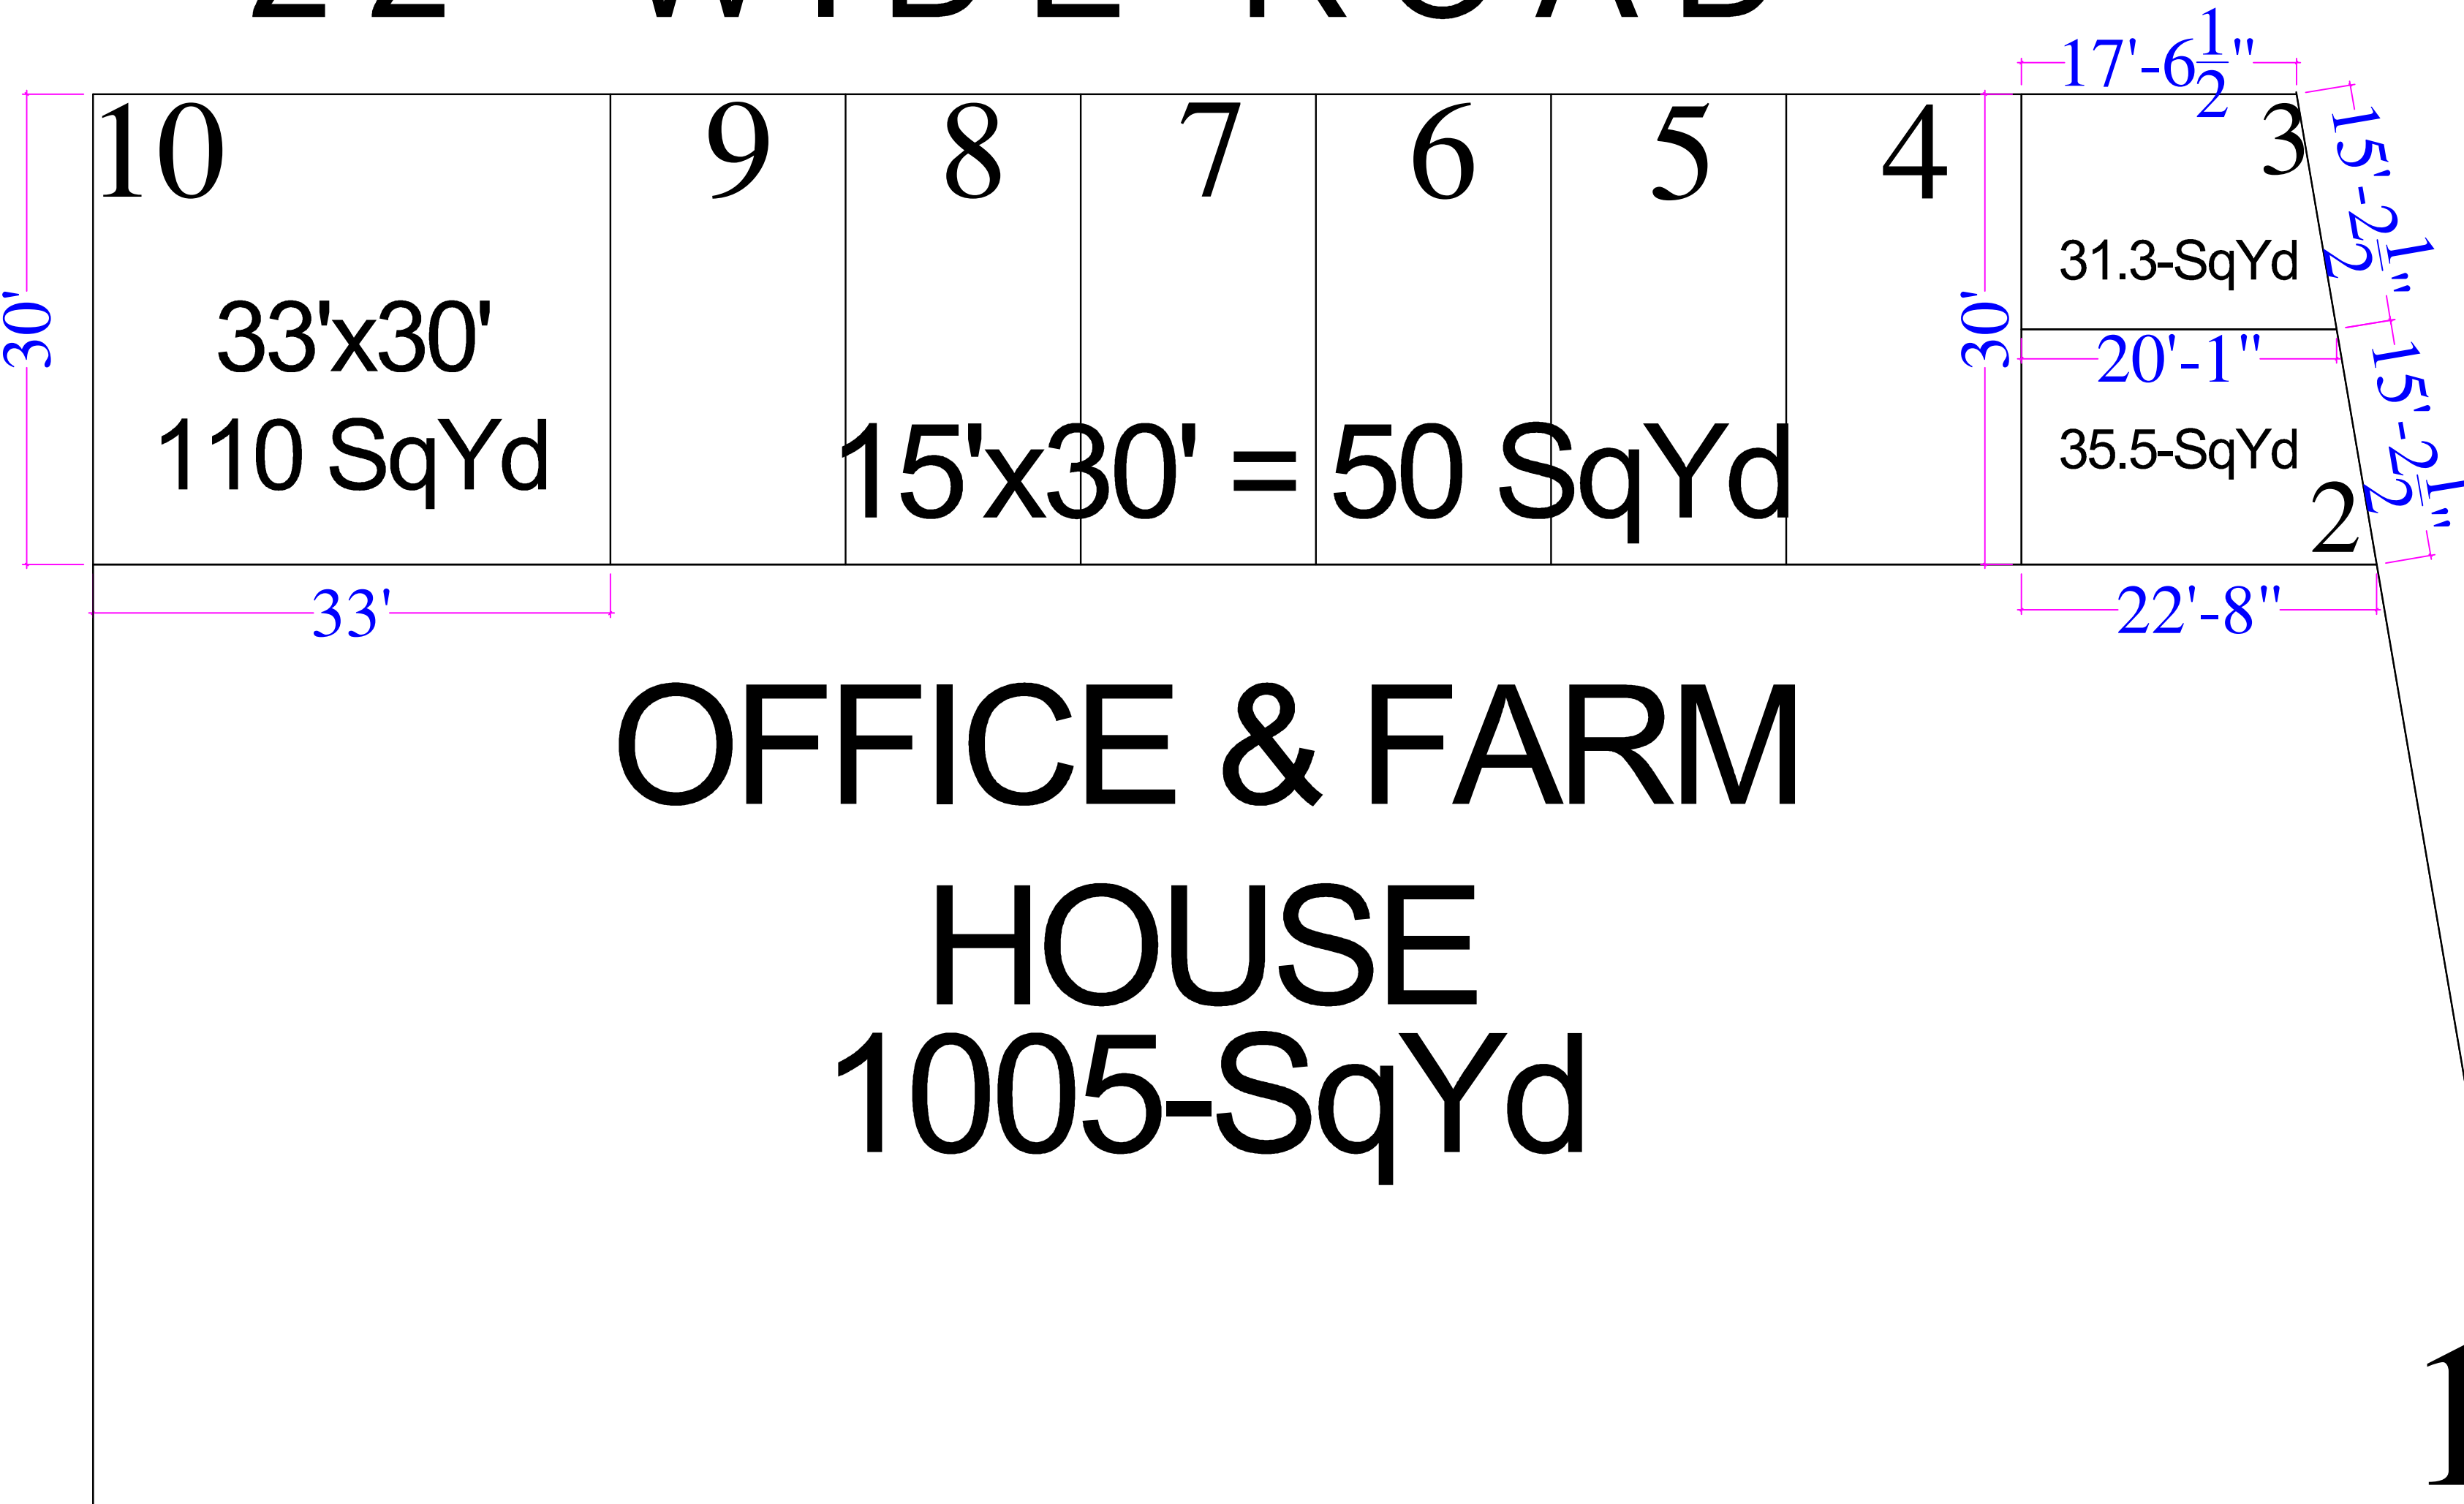

22' WIDE ROAD

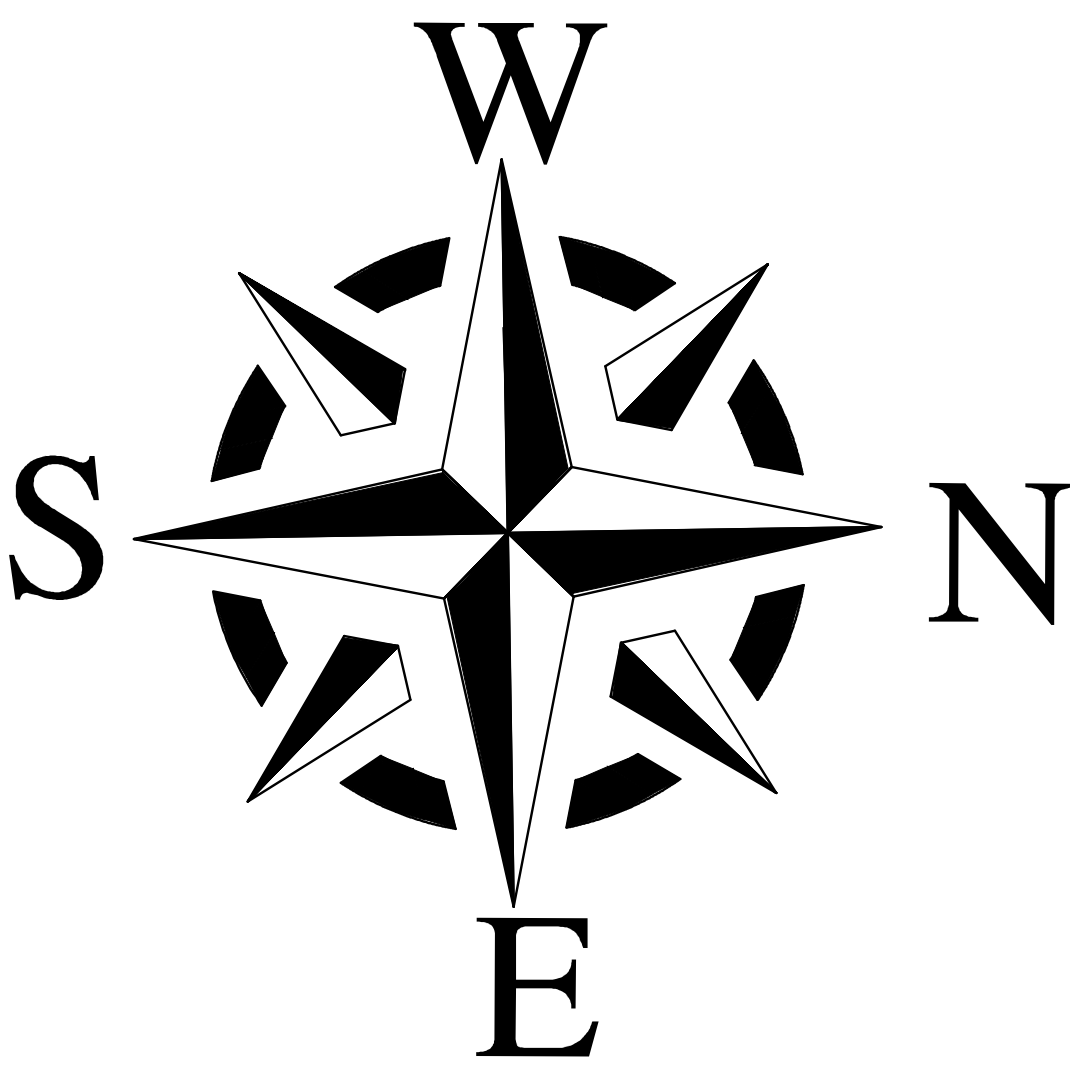

SILANI TO MANDKOLA ROAD